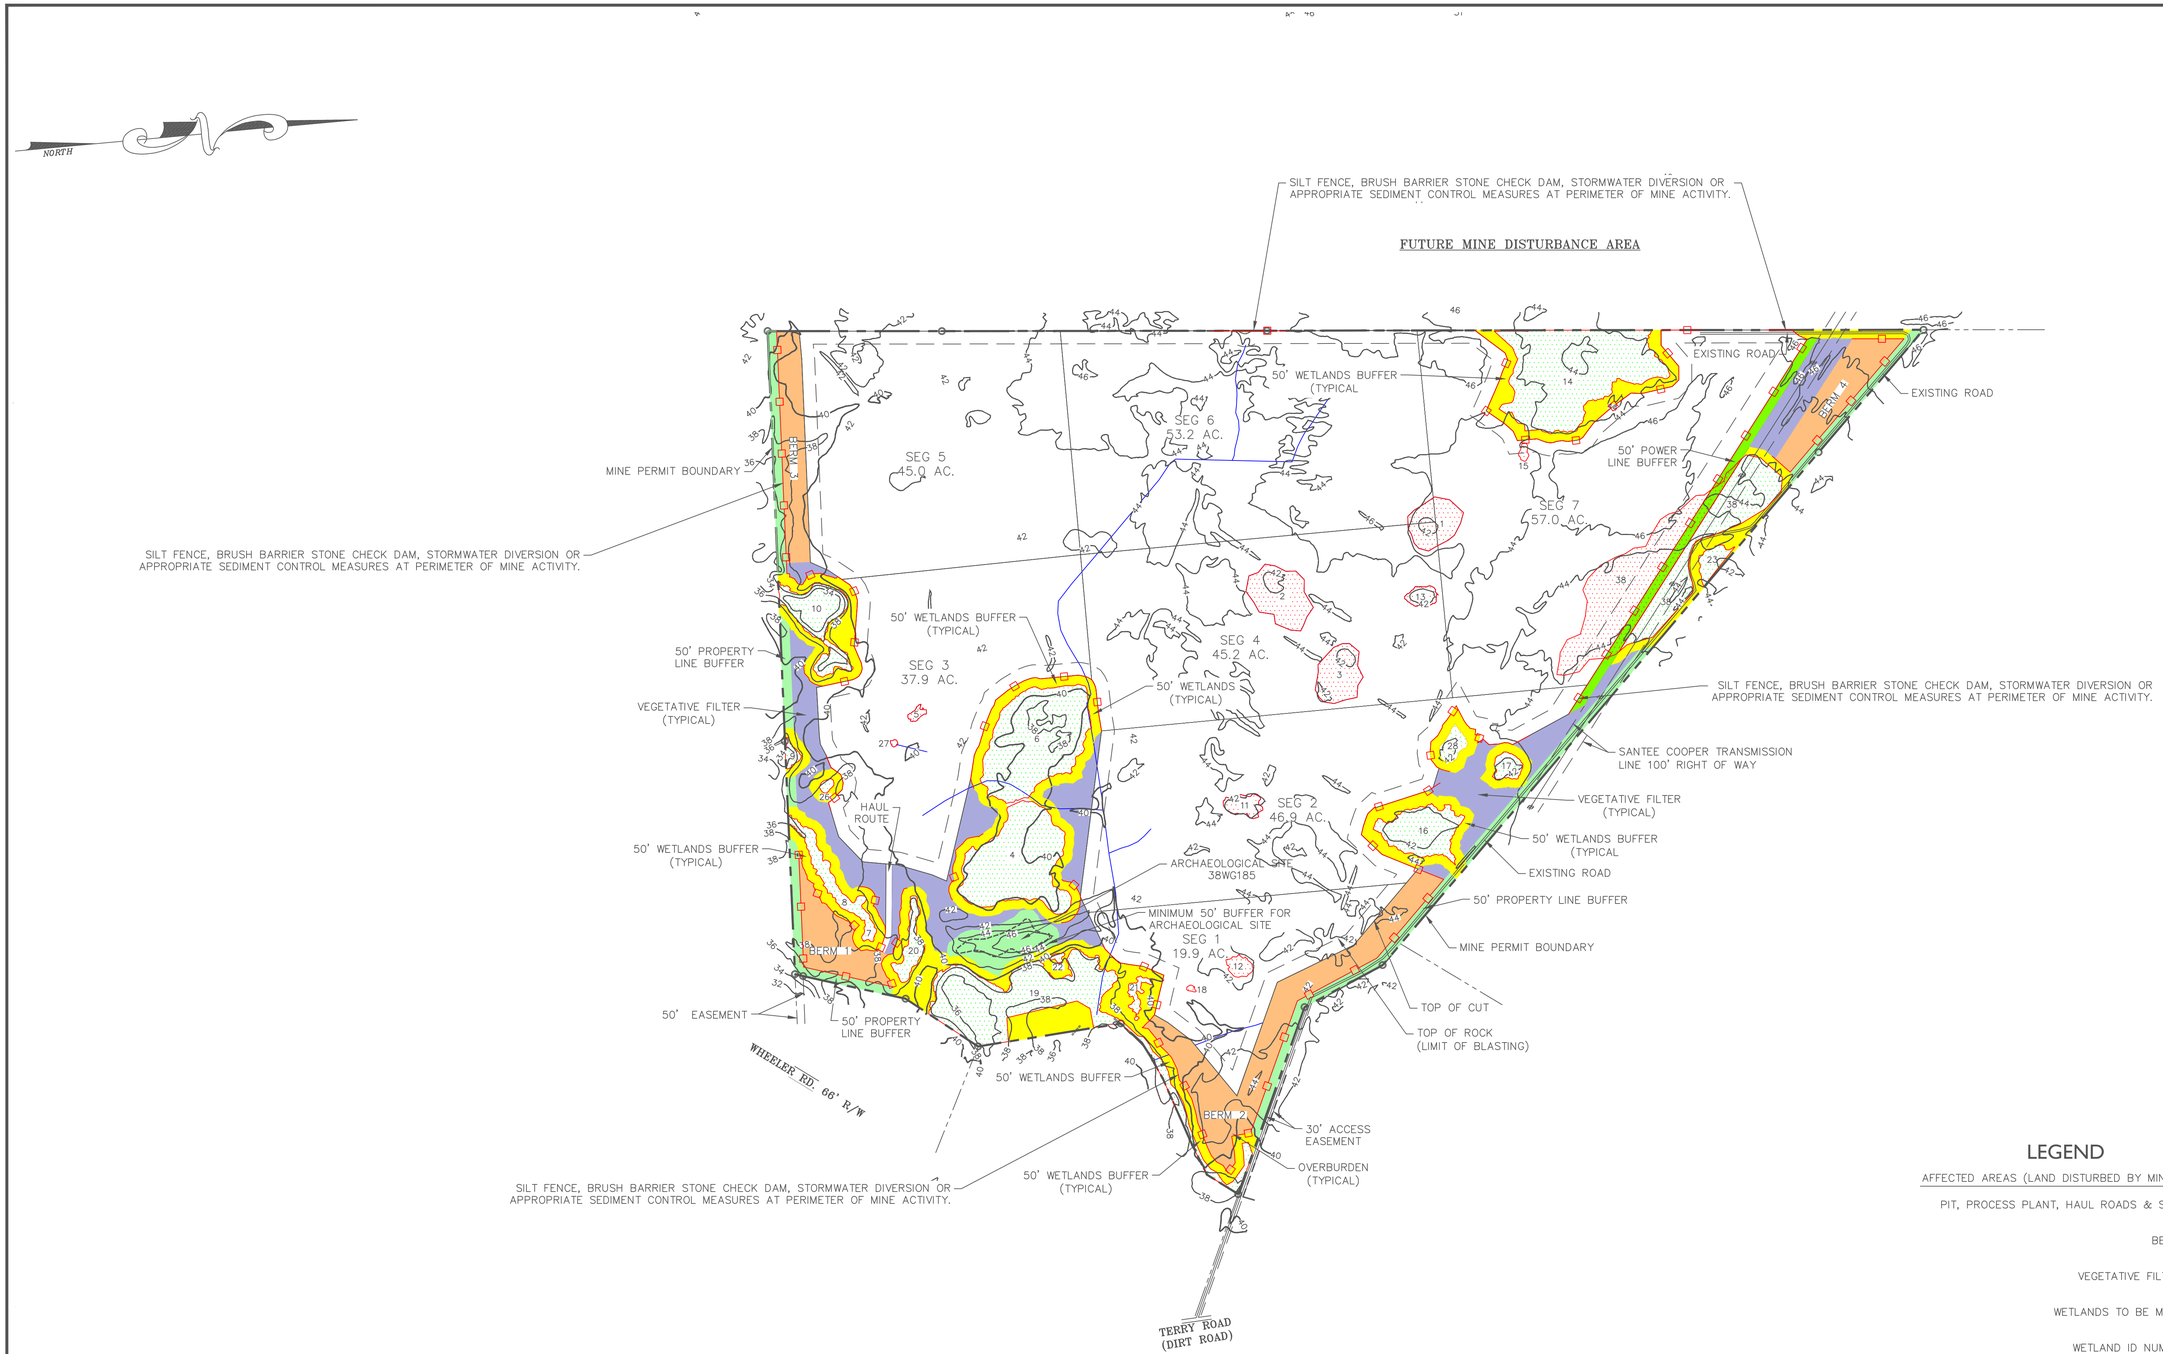


## LEGEND

AFFECTED AREAS (LAND DISTURBED BY MINE ACTIVITY)

- PIT, PROCESS PLANT, HAUL ROADS & SHOP
- BERMS
- VEGETATIVE FILTERS
- WETLANDS TO BE MINED
- WETLAND ID NUMBER (2)

BUFFERS (PROTECTED LAND)

- PROPERTY BUFFERS
- ARCHAEOLOGICAL SITE
- PROTECTED WETLAND BUFFERS
- PROTECTED WETLANDS (6)
- CONTOUR (2' INTERVAL) (40)

GRAPHIC SCALE

400 0 200 400 800 1600

( IN FEET )
1 inch = 400 ft.

REVISIONS

| | Description | Date | By |
|---|---|---|---|
| 1 | ADD BUFFER TO WETLAND 28; MINING WILL AVOID | 7/30/17 | BC |


Kennedy Consulting Services, LLC
Craig Kennedy, P.G.
KCS
Office: 403 Seaside court Lexington, SC 29072 Tel. 803.399.1133 • Cell 803.960.2562
Mail: P.O. Box 364 Irmo, SC 29063 • craigkennedy.KCS@gmail.com


RDA, LLC
Erosion & sediment control plan for RDA-East
Prepared for
RDA, LLC
Anderson Township, Williasburg County... South Carolina

| | |
|---|---|
| Project No.: KCS 16-88 | |
| Date: 01-24-17 | |
| Approved by: RCK | |
| Drawn by: B.C. | |
| Scale: 1"=400' | |

Sheet No. 1 of 3